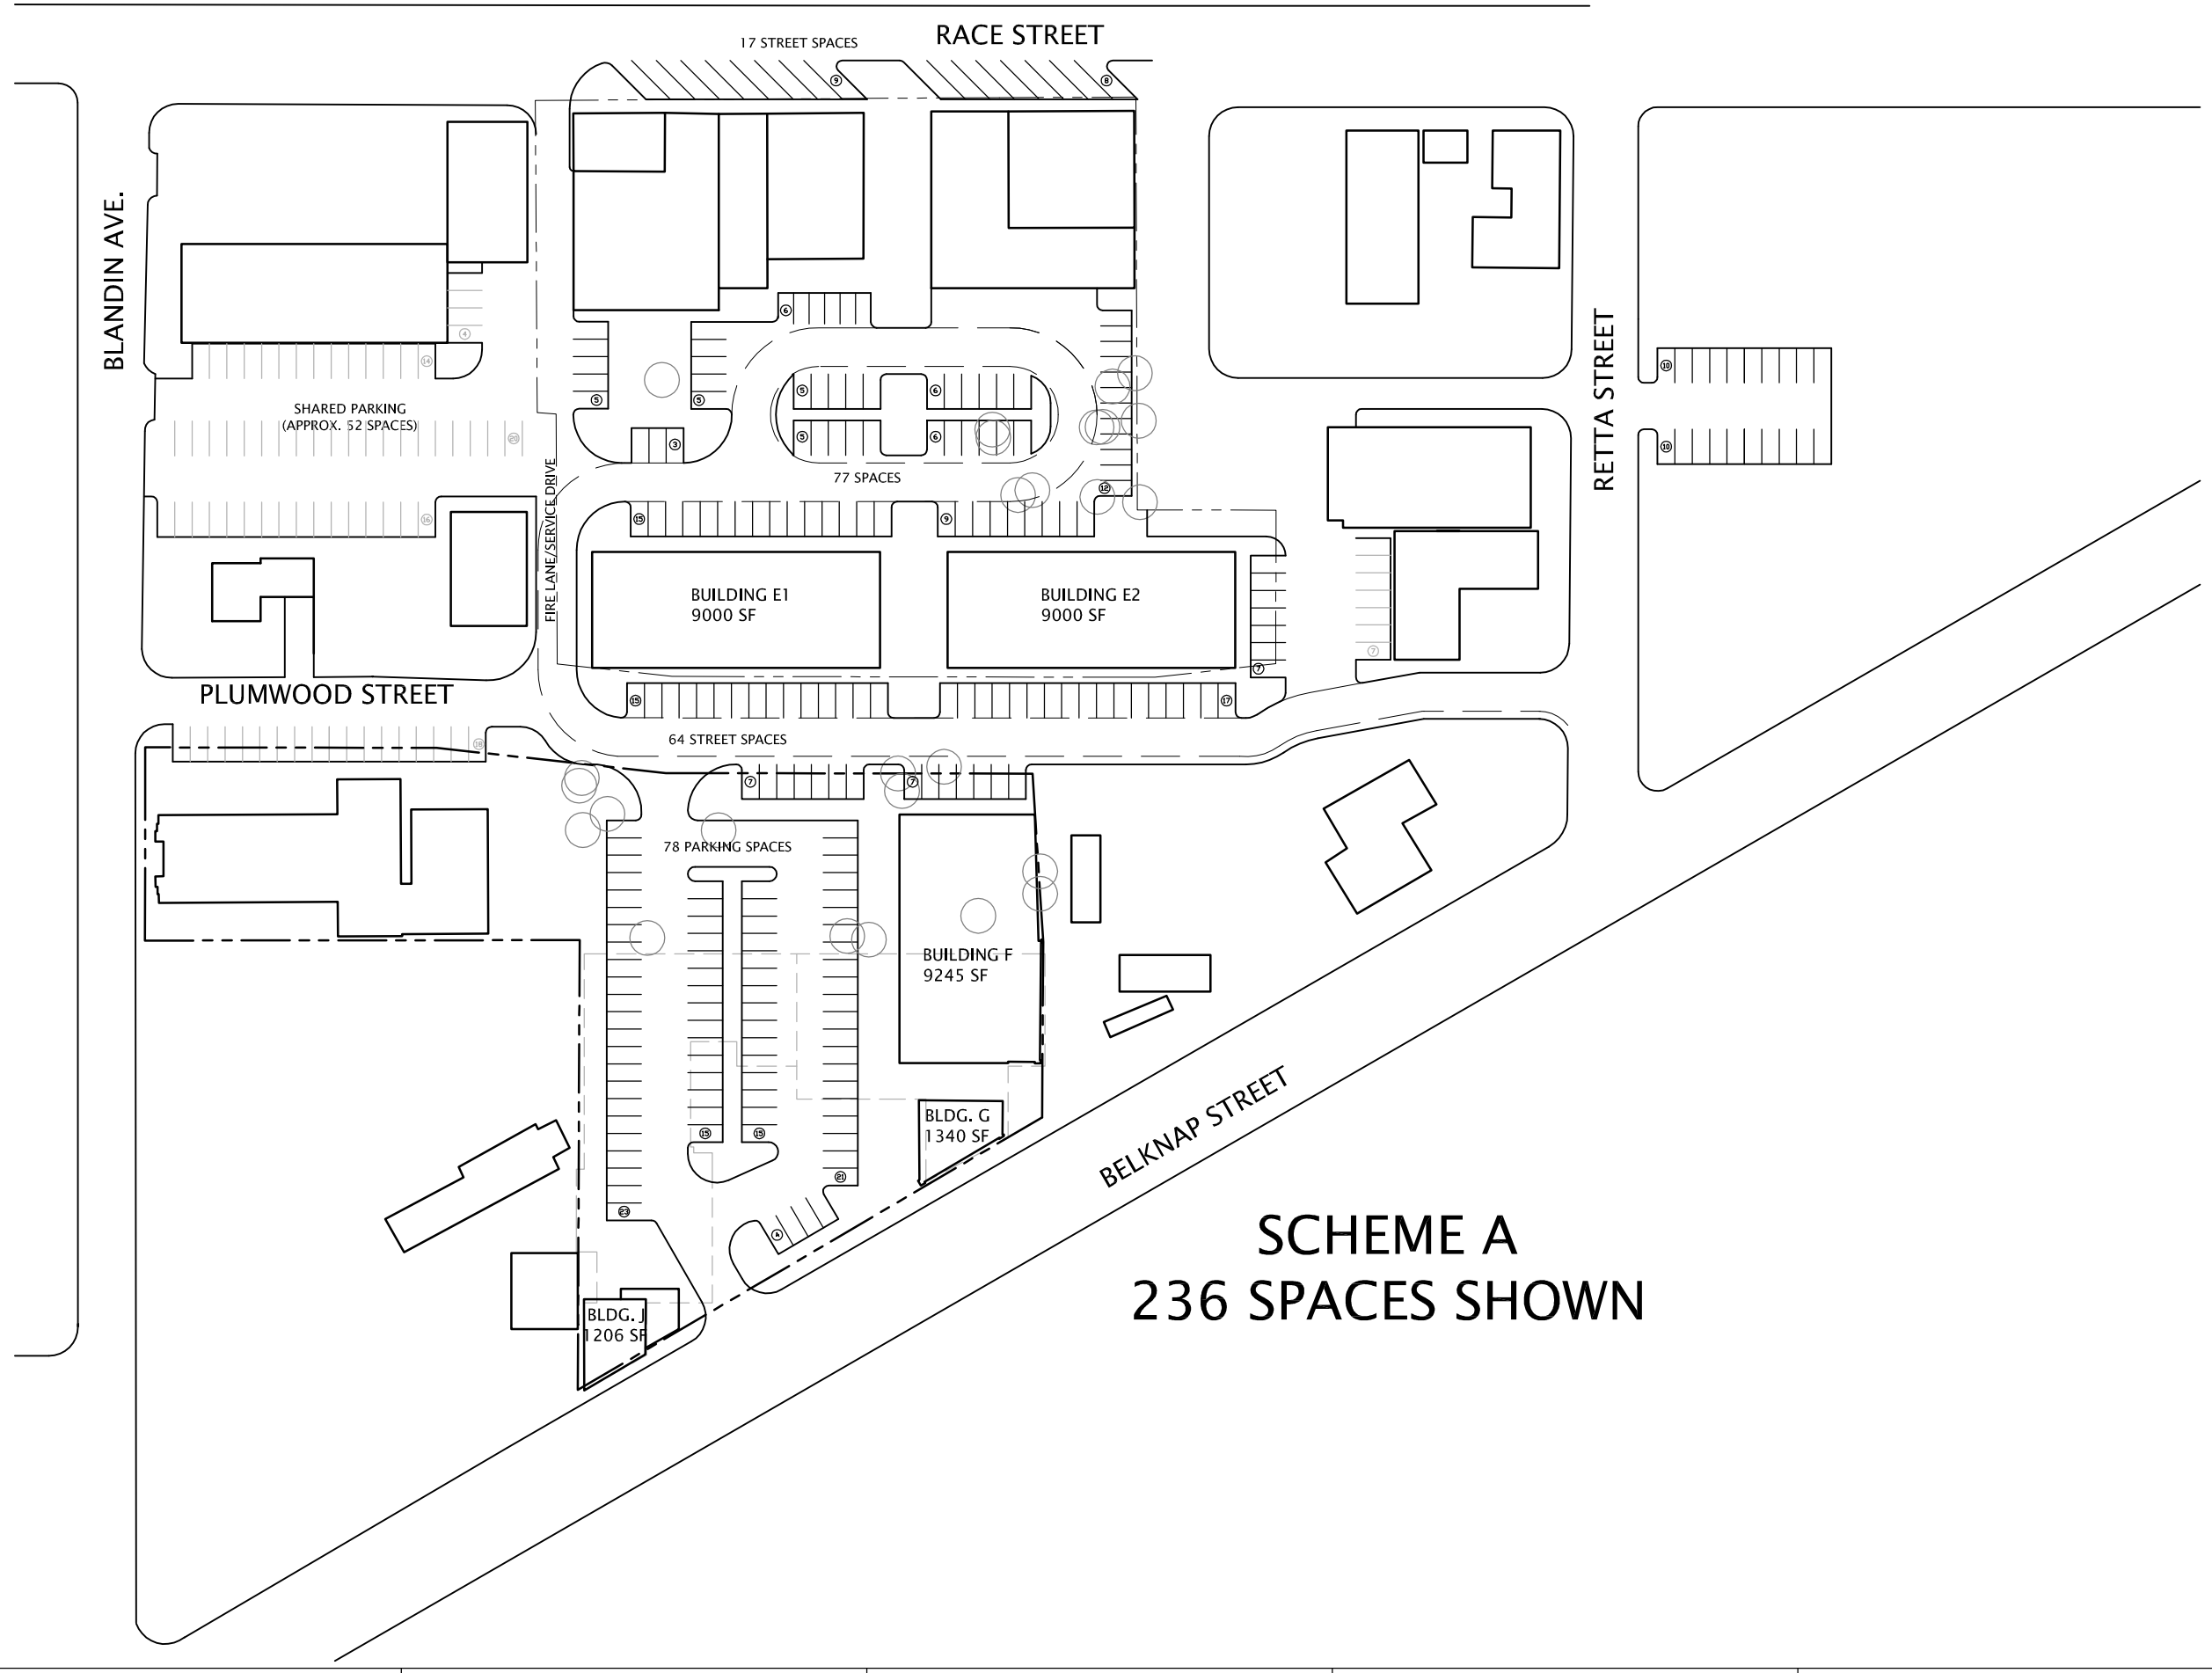

GSBS ARCHITECTS
7291 GLENVIEW DRIVE
FORT WORTH, TX 76180
P 817.589.1722
F 817.595.2916
www.gsbsarchitects.com

No.	DATE	REVISION

RACE STREET
MASTER PLAN

FORT WORTH, TEXAS

URBAN RACE STREET

FORT WORTH, TEXAS

SCHEMATIC DESIGN

SITE PLAN

PROJECT NO. 207.04.00
DATE 5/28/2008
DRAWN CAI
CHECKED
BINDING ORDER

A1.1